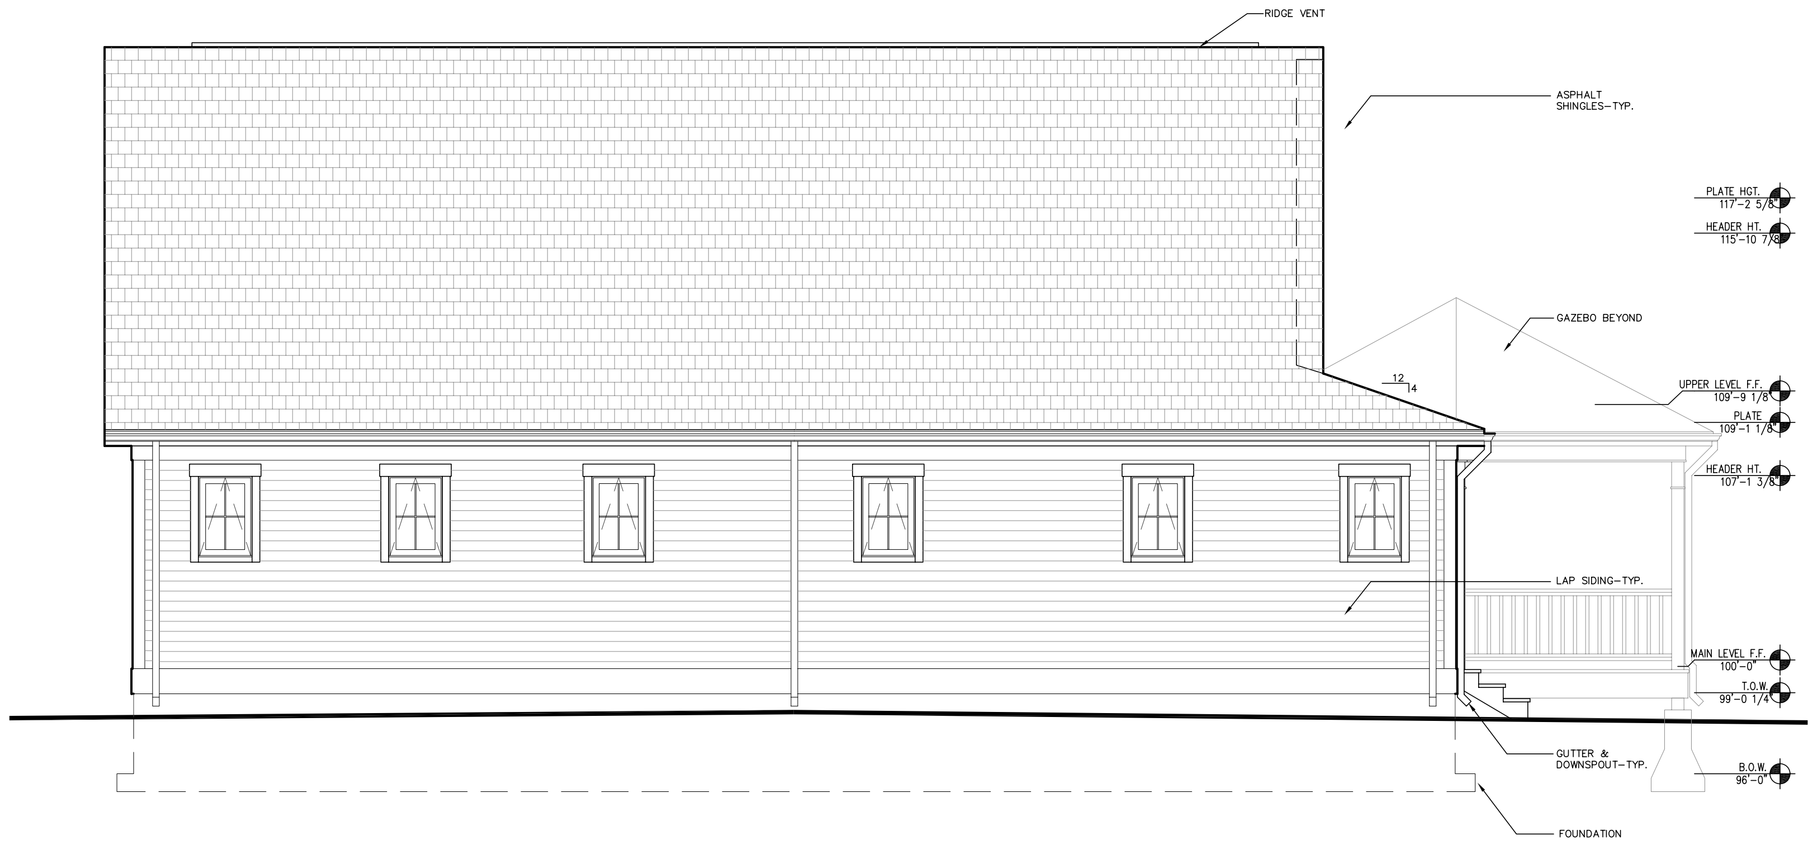

4 SIDE ELEVATION
SCALE: 1/4" = 1'-0" (11x17 SHT 1/8" = 1/-0")

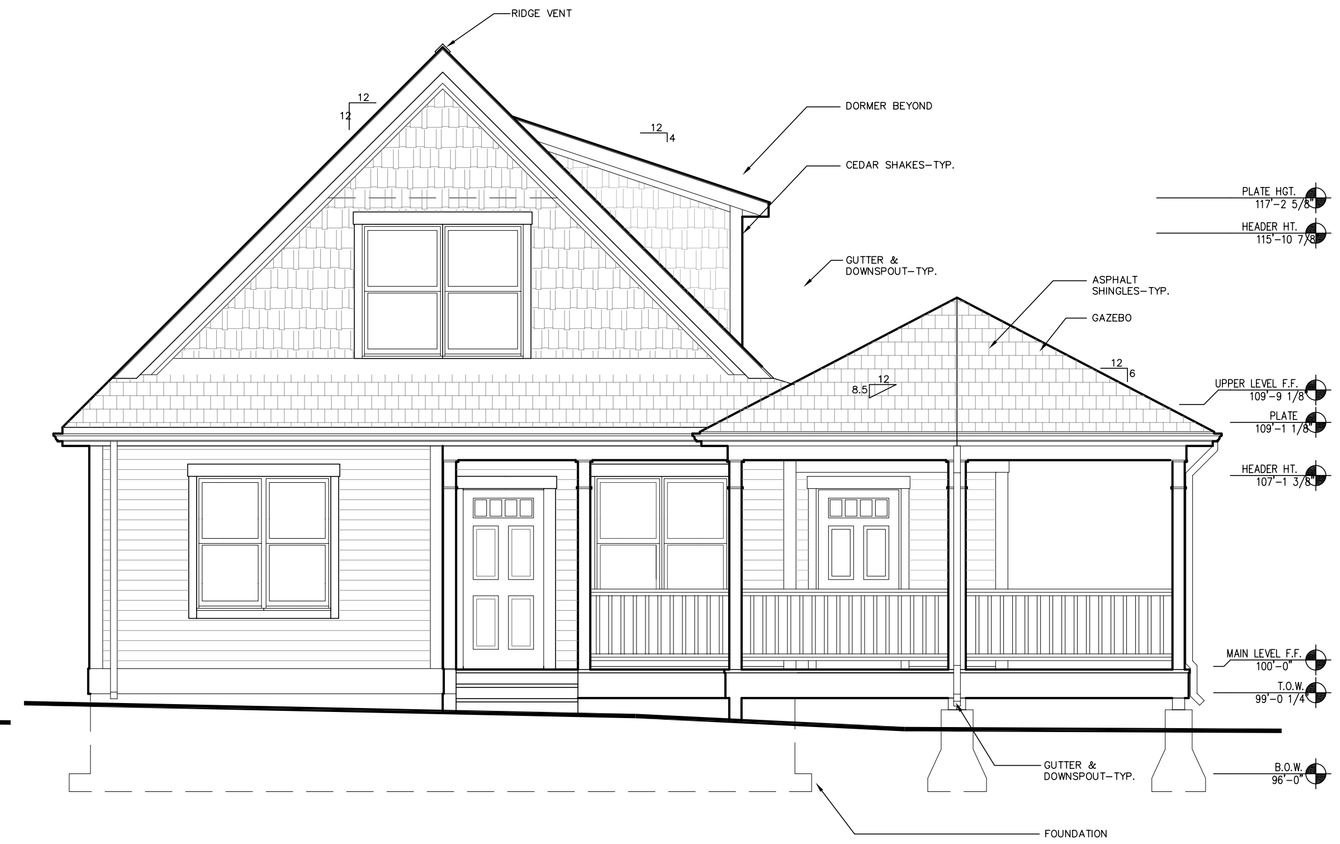

3 FRONT ELEVATION
SCALE: 1/4" = 1'-0" (11x17 SHT 1/8" = 1/-0")

2 SIDE ELEVATION
SCALE: 1/4" = 1'-0" (11x17 SHT 1/8" = 1/-0")

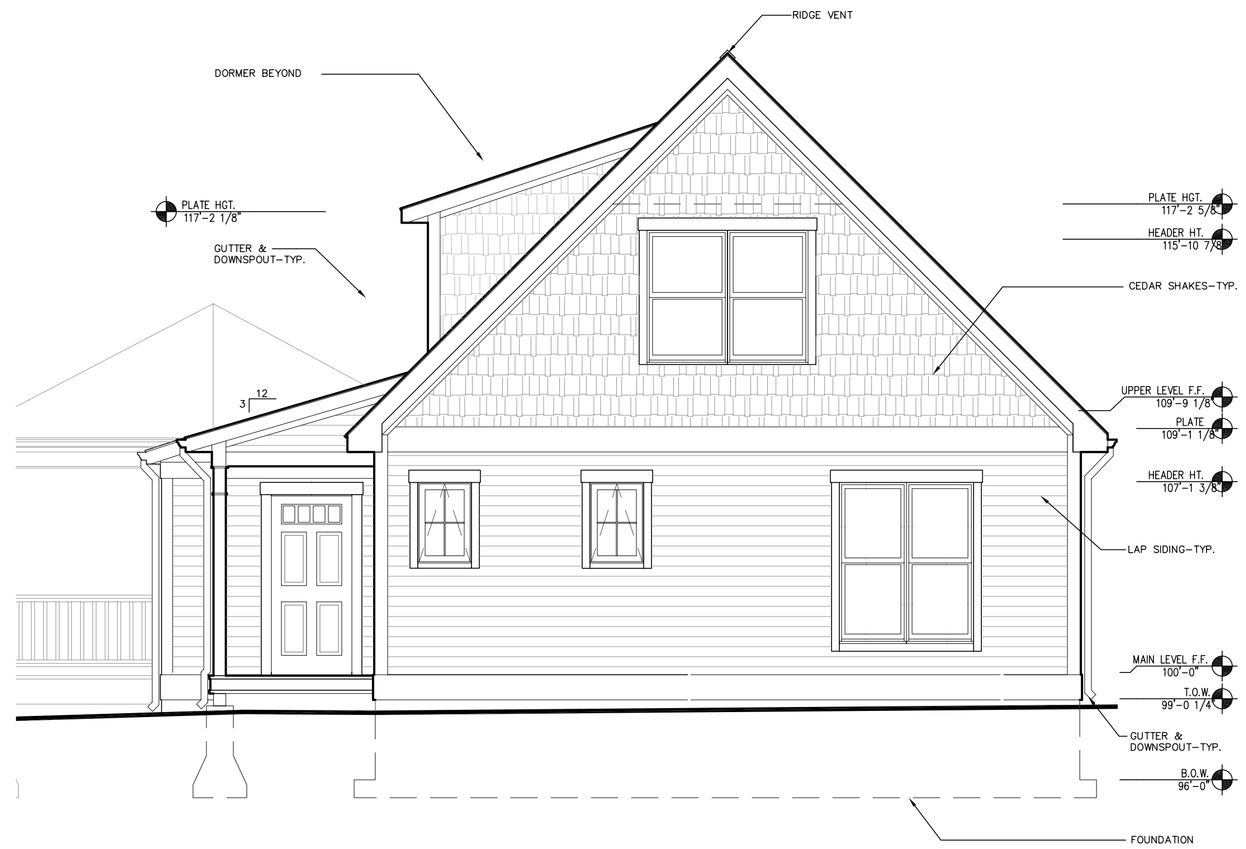

1 REAR ELEVATION
SCALE: 1/4" = 1'-0" (11x17 SHT 1/8" = 1/-0")

WOLFF • LYON
ARCHITECTS

WELLINGTON NEIGHBORHOOD

BRECKENRIDGE, COLORADO

CLIENT:
POPLARHOUSE LLC
777 PEARL ST. SUITE 200
BOULDER, CO 80302

ARCHITECT:
WOLFF-LYON ARCHITECTS
777 PEARL STREET - SUITE 210
BOULDER, CO 80302
T: (303) 447-2786
F: (303) 447-2968

STRUCTURAL ENGINEER:
MOUNTAIN DESIGN GROUP LLC
29713 TROUTDALE SCENIC DR., STE. B-1
EVERGREEN, CO 80439
T: (303) 670-8811
F: (303) 670-9472

WELLINGTON NEIGHBORHOOD

PONDEROSA PLUS

ISSUE DATES:

DATE	DESCRIPTION
02.10.06	Class C Submittal

REVISIONS:

DATE	DESCRIPTION

DRAWN BY:

PROJECT No.: 9909

ELEVATIONS

A2.0